© Crown Copyright and database right [2014]. Ordnance Survey [100019569].

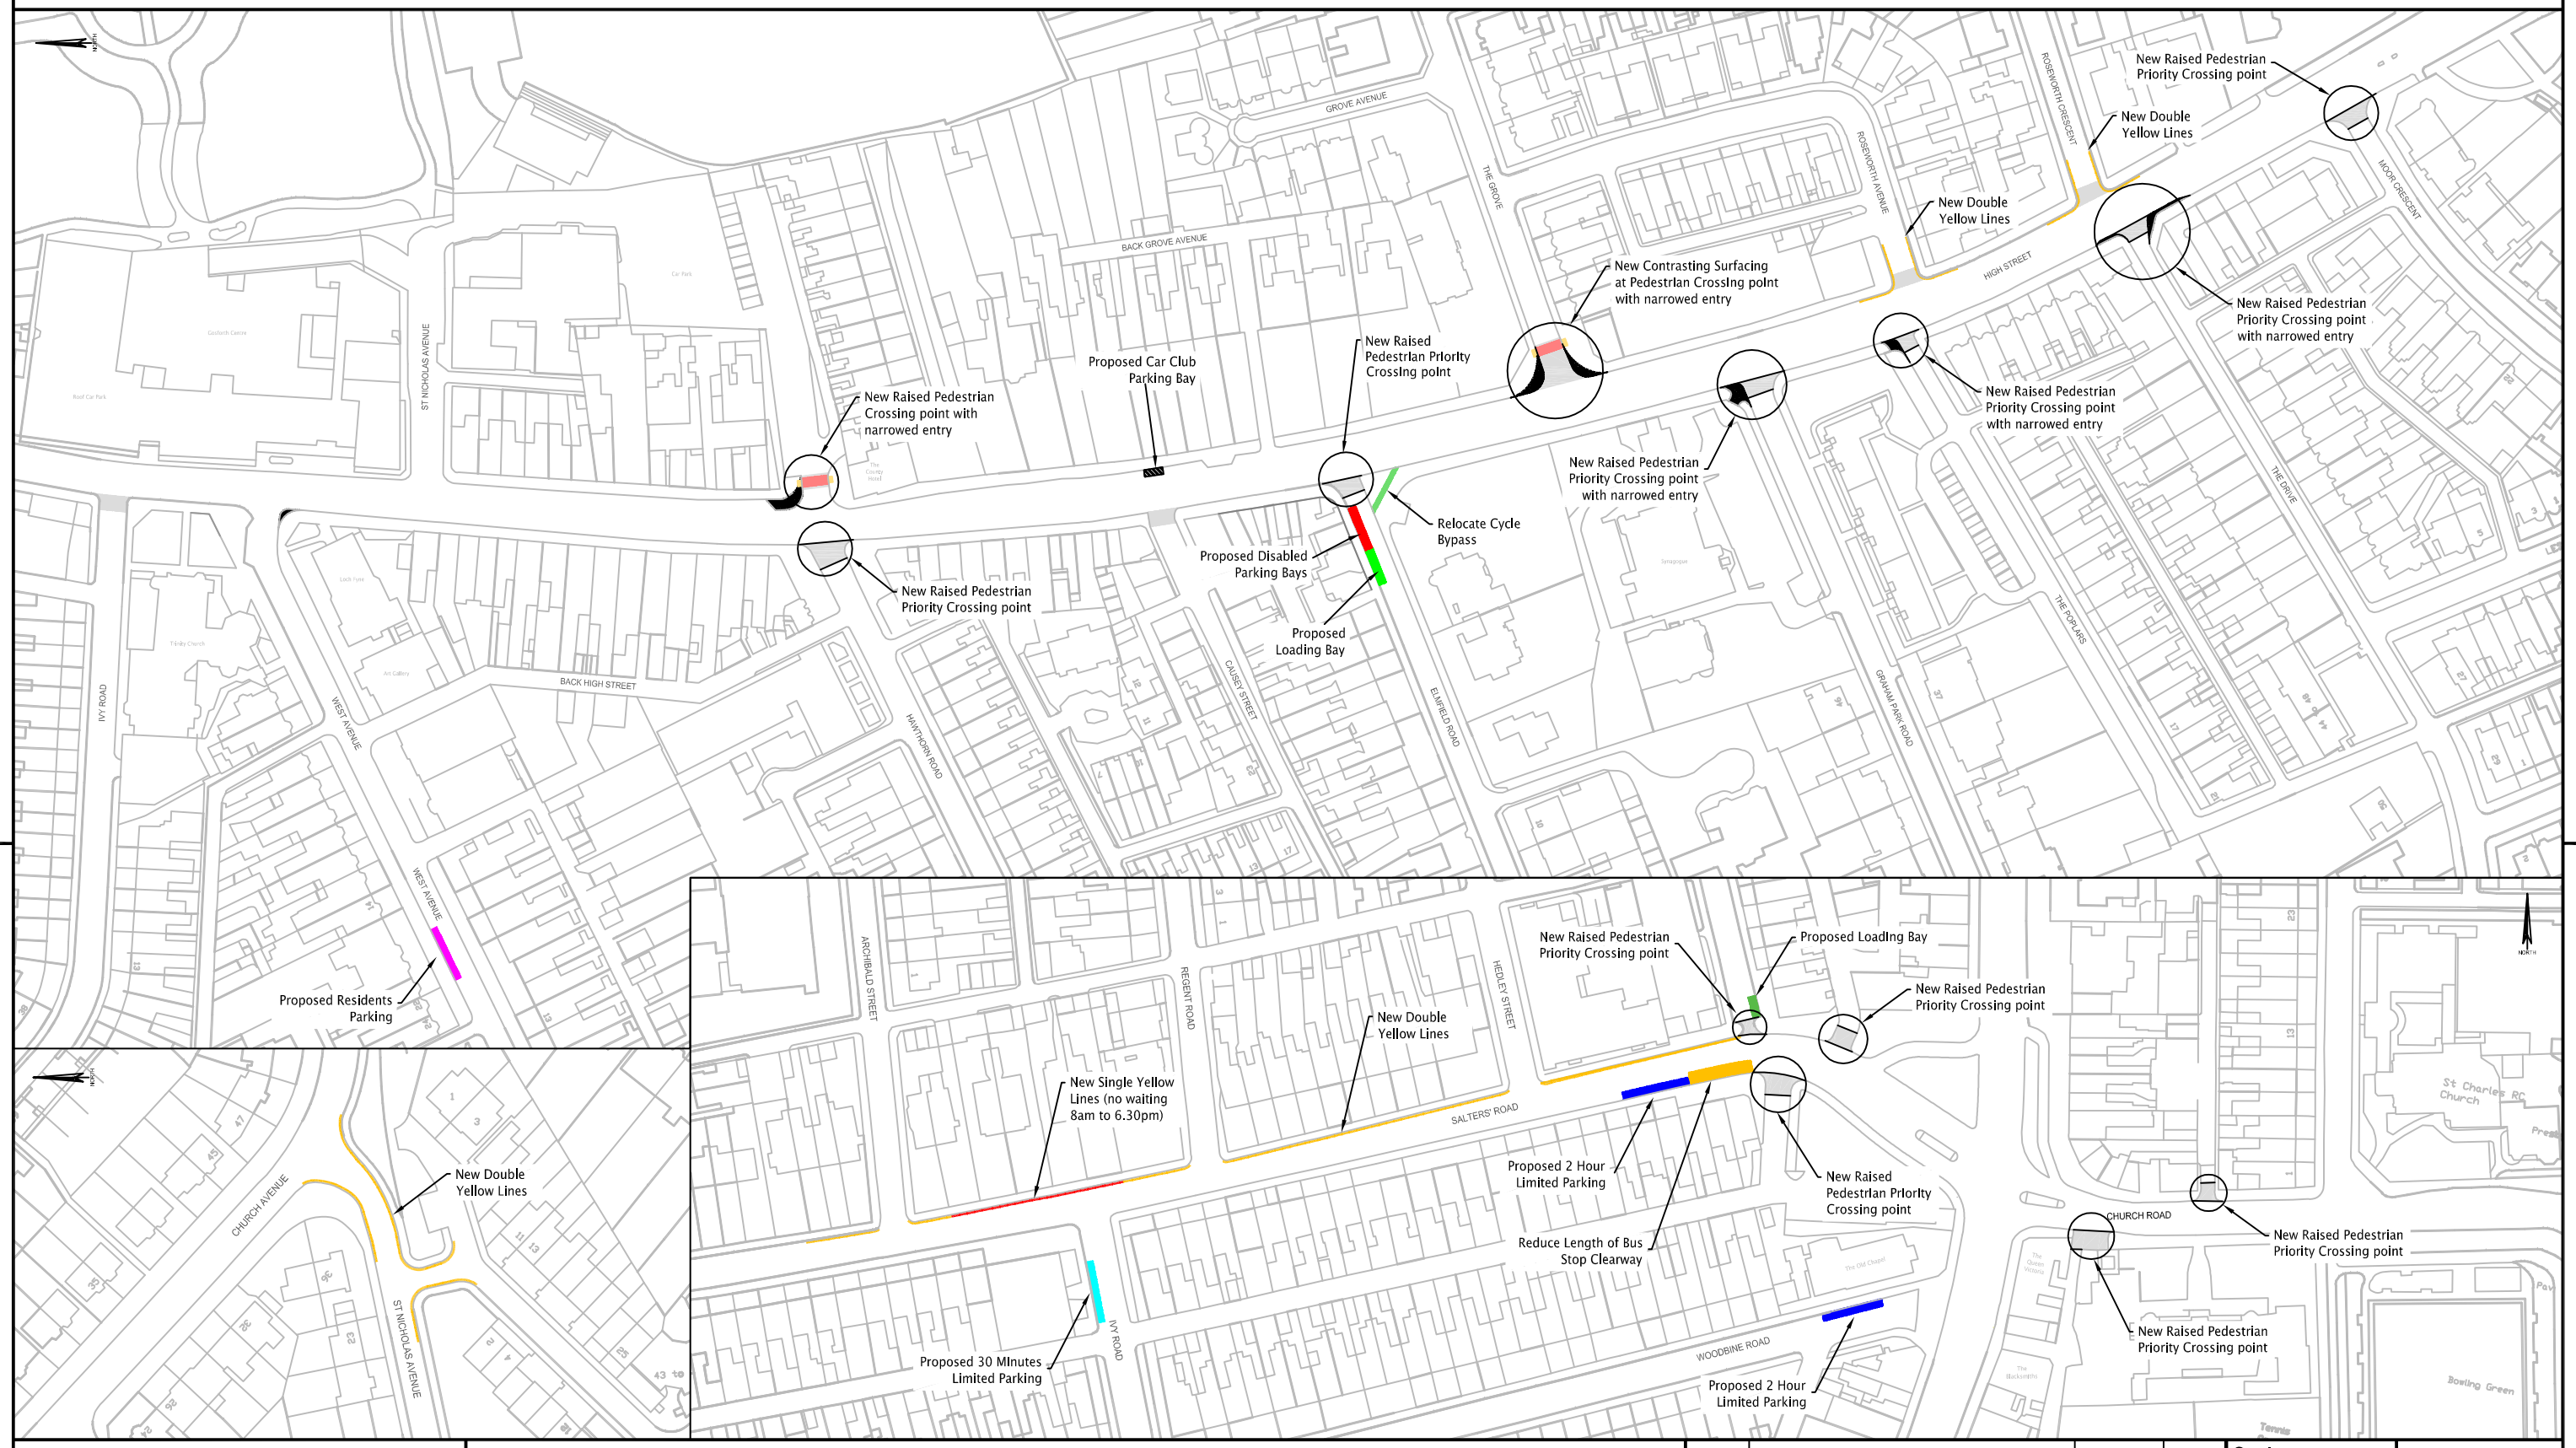

Newcastle City Council	Project: Gosforth High Street				Scale: 1:1250	Date: June 2016
Technical Consultancy Communities Civic Centre, Barras Bridge Newcastle upon Tyne NE1 8QH Tel.0191 2787878 Fax.0191 2114988	Drawing Title: Proposed Pedestrian Improvements Consultation Drawing					Drawn ML
						Prepared ML
					Original Size A3	Checked SD
PETER GRAY HEAD OF HIGHWAYS AND LOCAL SERVICES	Status: Info.	Rev.	Description	Date	By	Drawing No. TM.H170.N011 / Revision