© Crown Copyright and database right [2013]. Ordnance Survey [100019569].

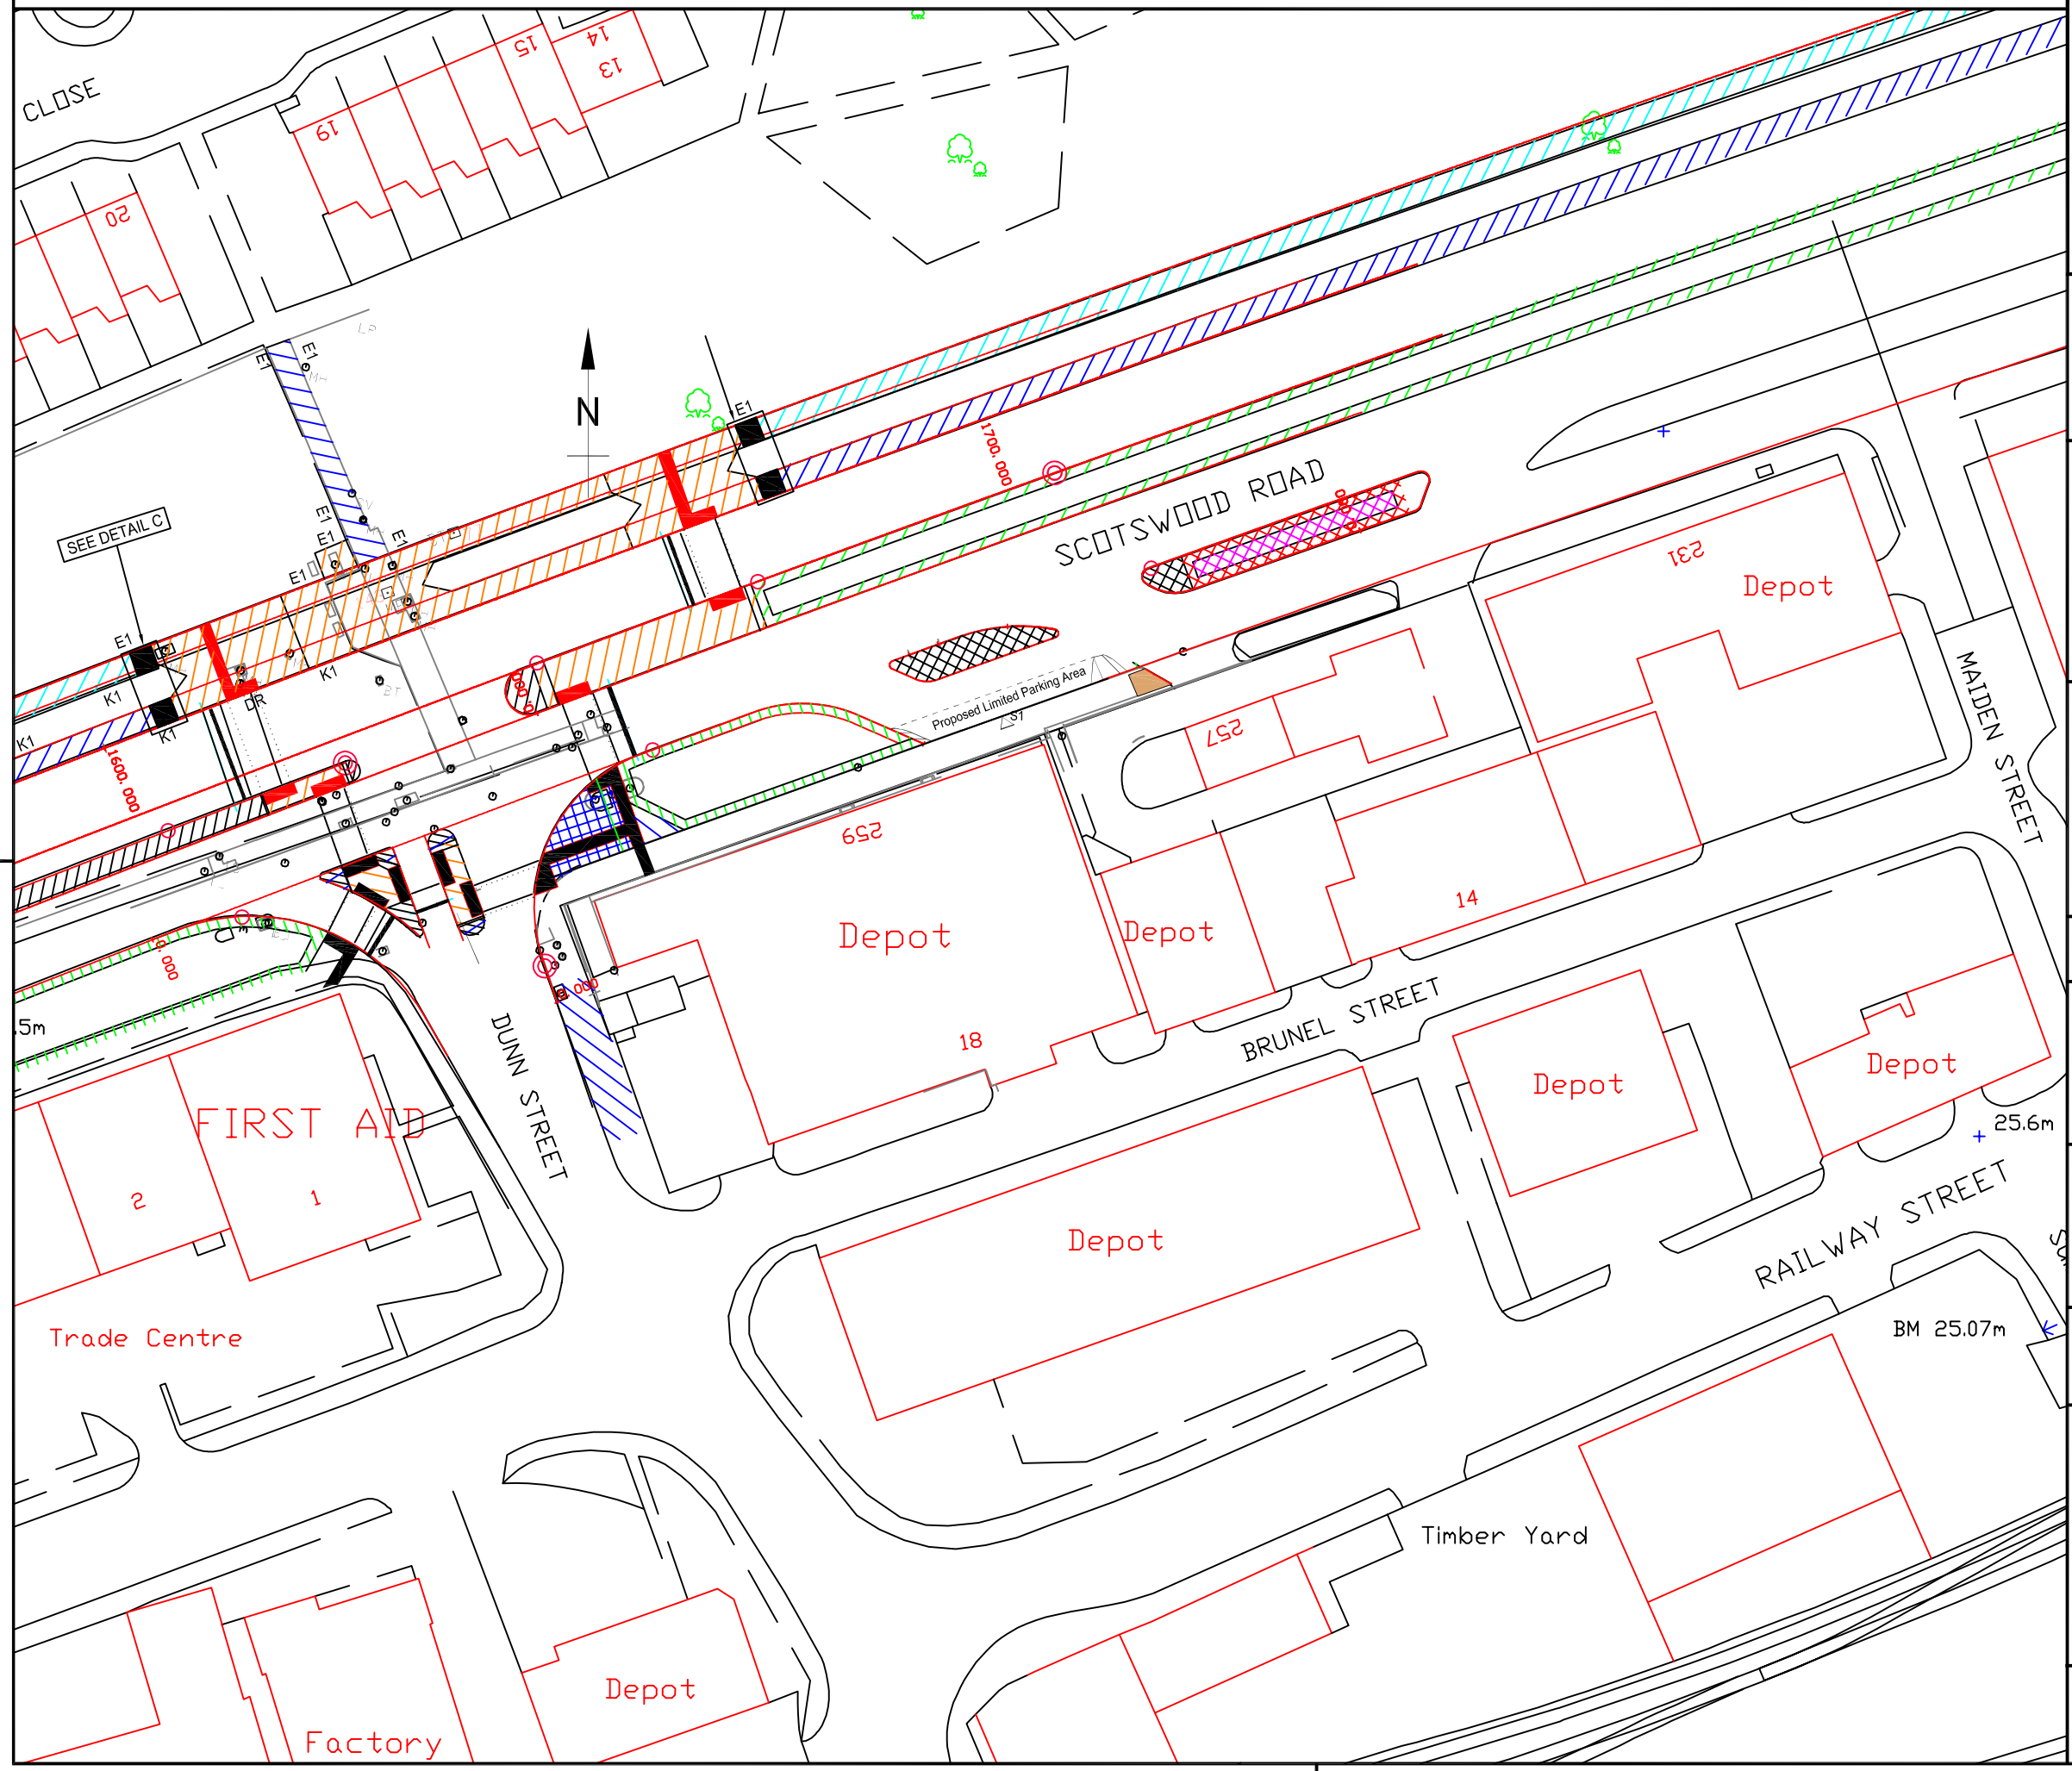

Notes

Sign Ref S1

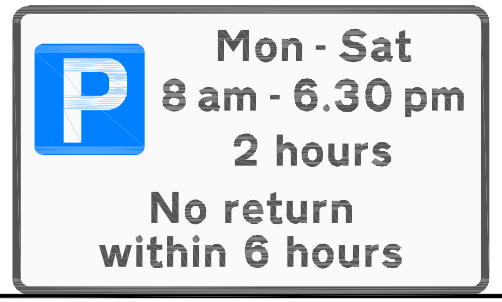

Newcastle City Council

Technical Consultancy and Traffic Management
Communities
Civic Centre
Barras Bridge
Newcastle upon Tyne
NE1 8PD
Phone 0191 2328520
Fax 0191 2114998

PETER GRAY
HEAD OF HIGHWAYS AND LOCAL SERVICES

Project

Traffic Regulation Order

Limited Parking

Drawing Title

Scotswood Road

Status

Scale		
NTS	Date	May 2017
	Drawn	ZC
	Prepared	ZC
	Checked	
	Original Size	A3

Drawing No.	Revision
TM.S95.2N008	