© Crown Copyright and database right 2018. Ordnance Survey [100019569].

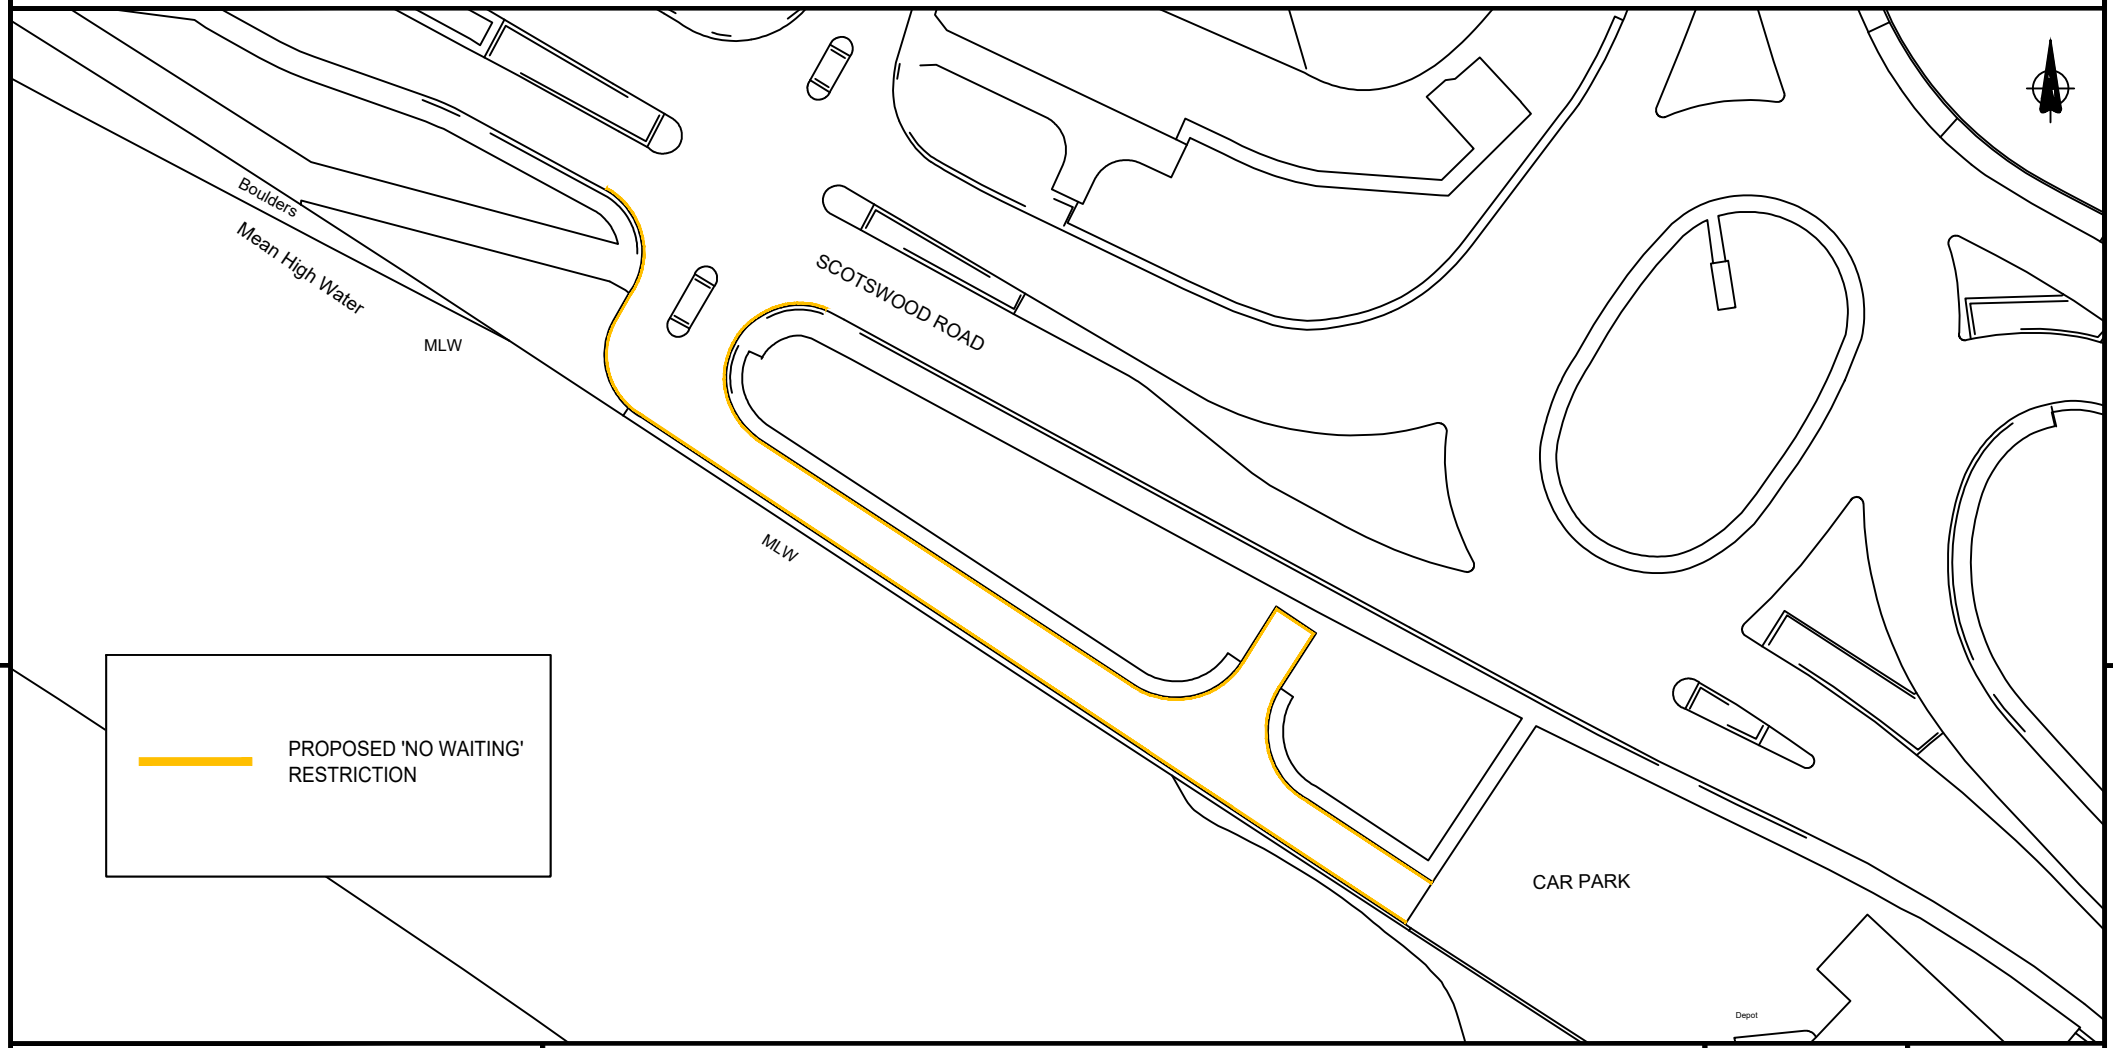

Newcastle City Council

Technical Consultancy
Place Directorate
Civic Centre, Barras Bridge
Newcastle upon Tyne NE1 8QH
Tel.0191 2787878 Fax.0191 2114988

MARSHALL POULTON BSc, CEng, MICE
ASSISTANT DIRECTOR OF TRANSPORT

Project: SCOTSWOOD ROAD

Drawing Title: PROPOSED DOUBLE YELLOW LINES

Status: CONSULTATION

Scale	NTS
Date	DEC 18
Drawn	LJD
Prepared	LJD
Checked	BM
Original Size	A4
Drawing No.	TM.S95.N001
Revision	-