© Crown Copyright and database right 2019. Ordnance Survey [100019569].

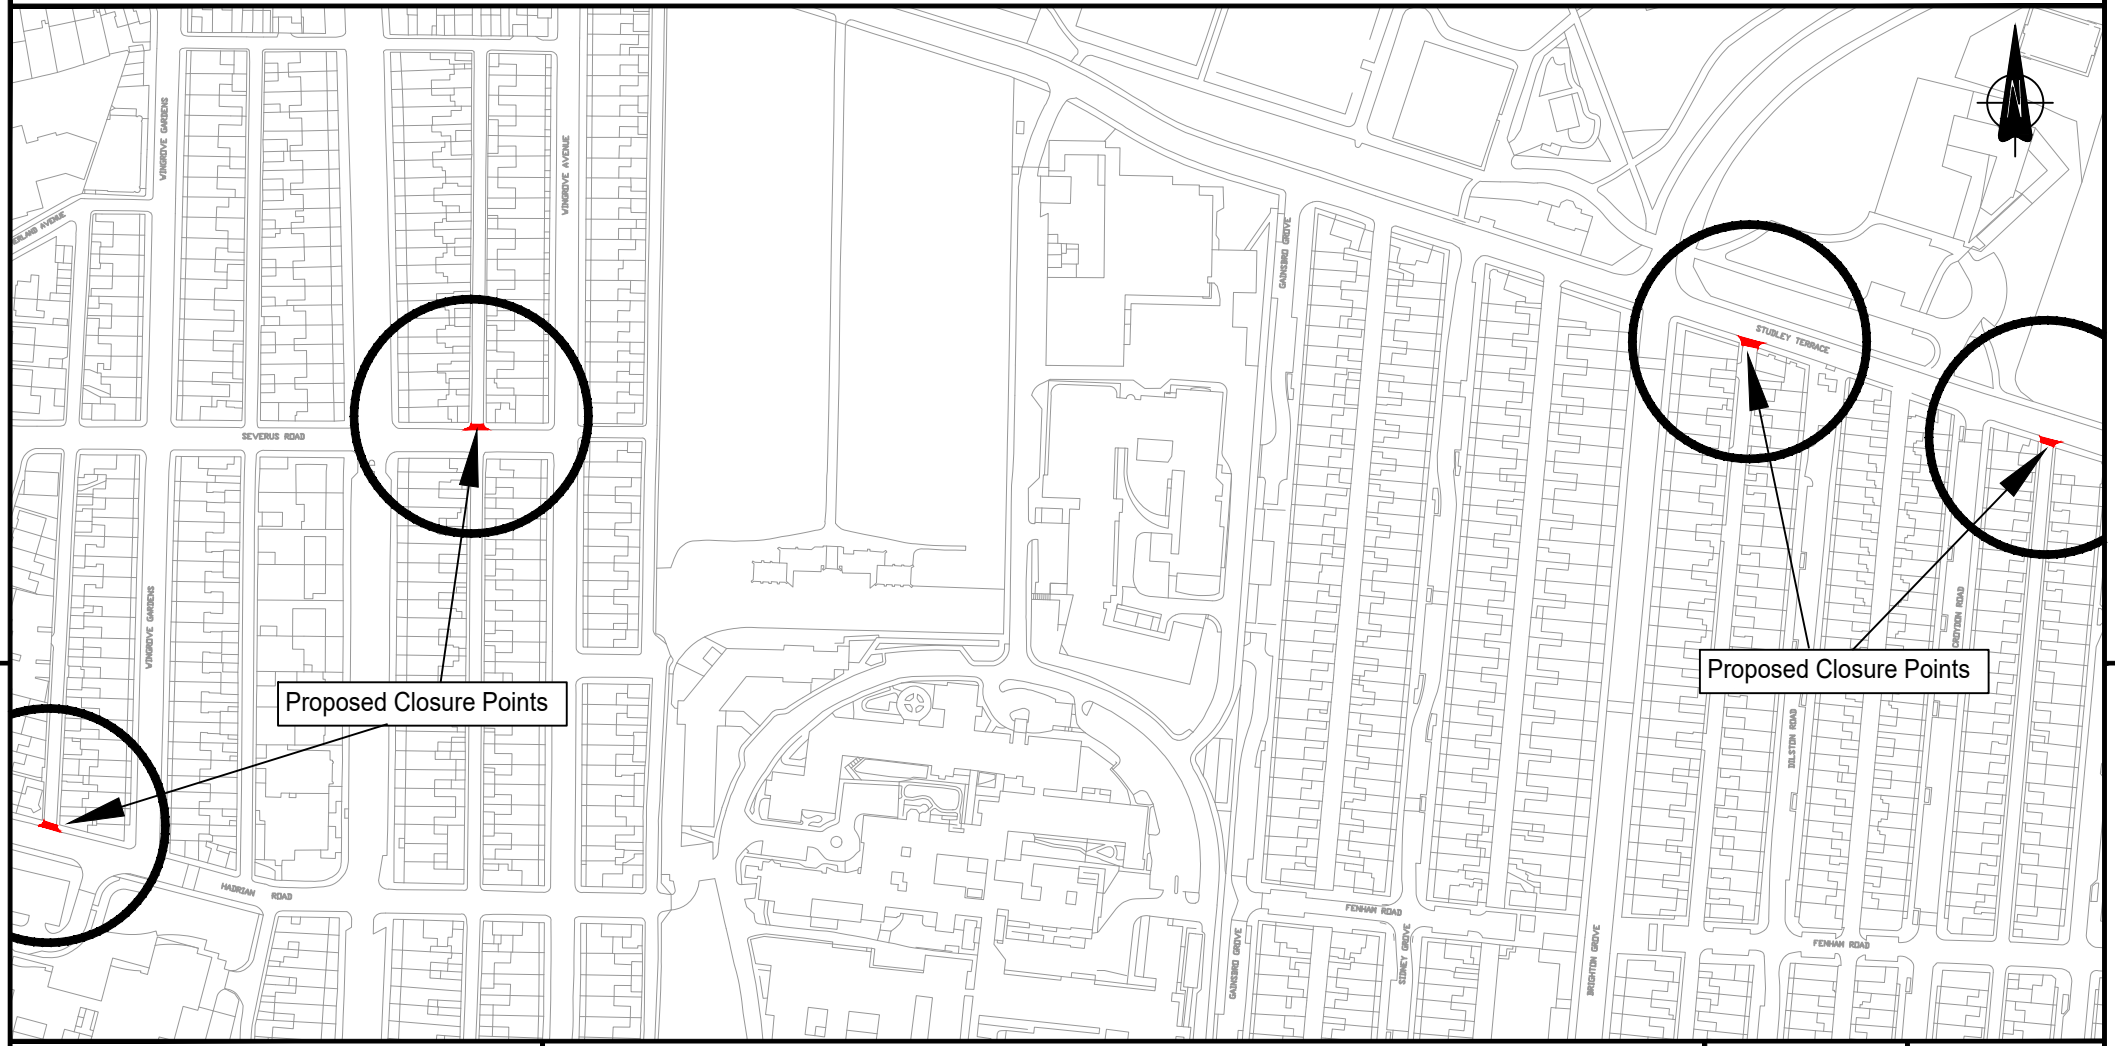

Newcastle City Council

Technical Consultancy
Place Directorate
Civic Centre, Barras Bridge
Newcastle upon Tyne NE1 8QH
Tel.0191 2787878 Fax.0191 2114988

GRAHAM GRANT
HEAD OF TRANSPORT

Project
Arthur's Hill Bin Trial

Drawing Title
Proposed Locations of Closure Points

Status
Information

Scale	NTS
Original Size	A4
Date	Aug 21
Drawn	SG
Prepared	SG
Checked	SD
Drawing No.	TM.S275.N003
Revision	