© Crown Copyright and database right [2023]. Ordnance Survey [100019569].

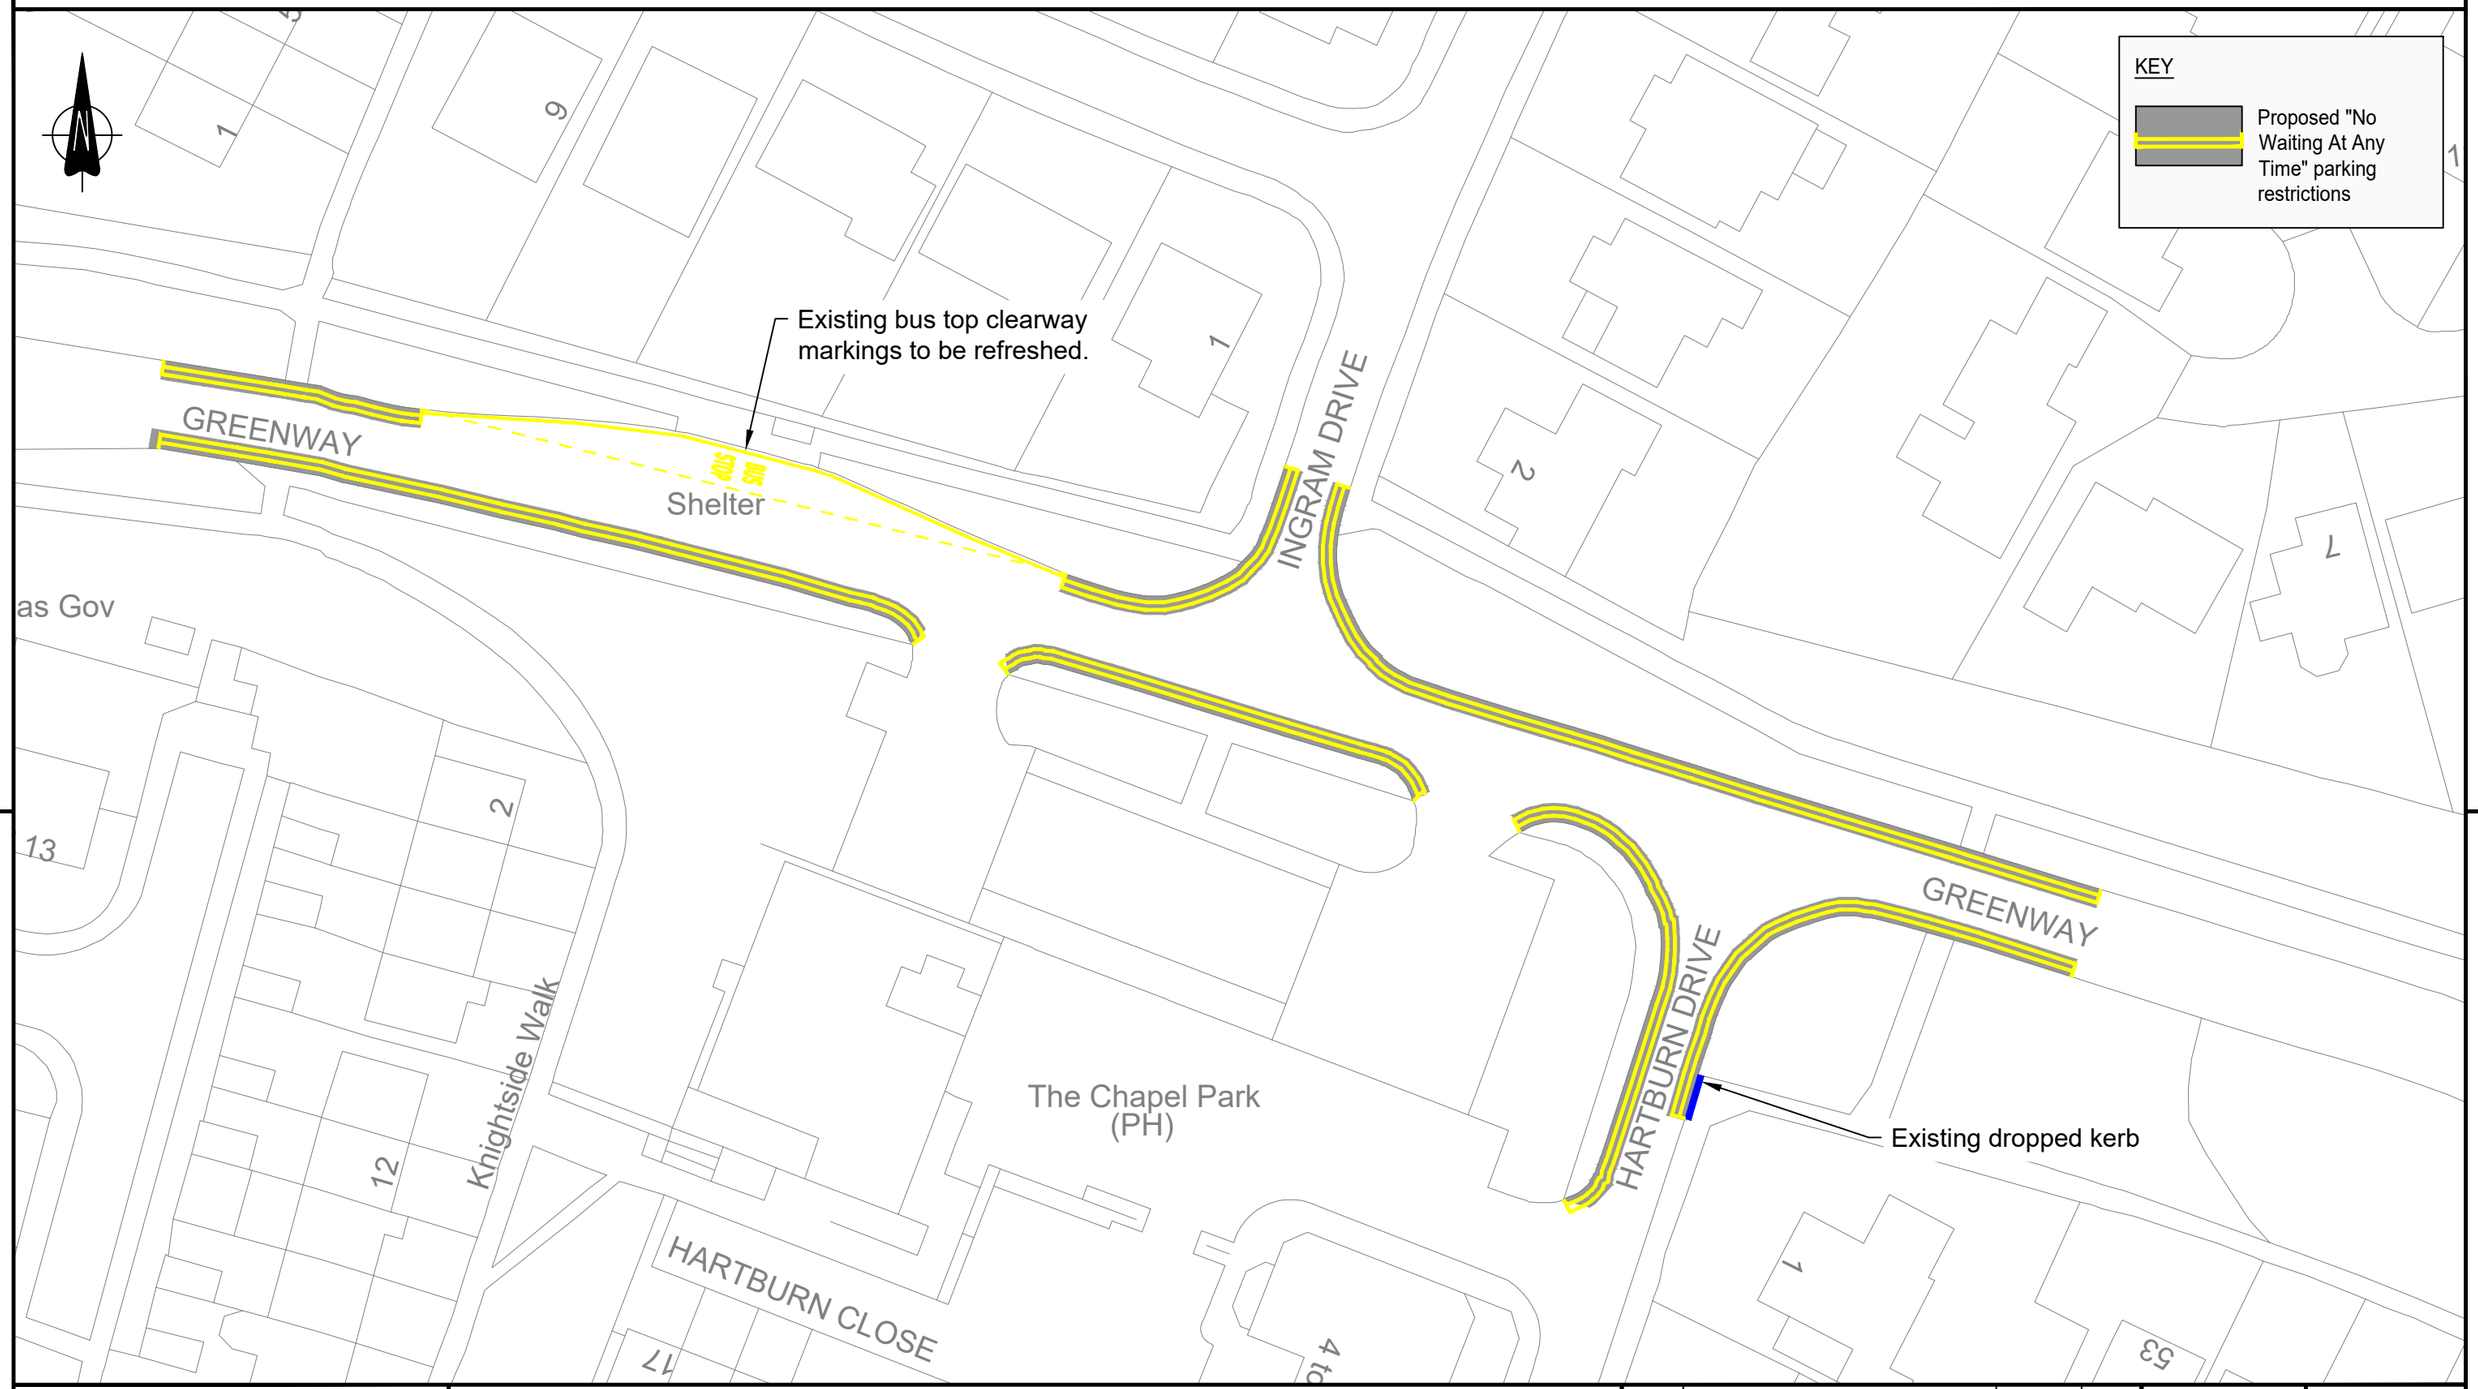

Newcastle City Council

Engineering Consultancy Services
Investment and Growth Directorate
Civic Centre, Barras Bridge
Newcastle upon Tyne NE1 8QH
Tel.0191 2787878

Project: GREENWAY

Drawing Title: PROPOSED NO WAITING AT ANY TIME PARKING RESTRICTIONS

Status:

Rev.	Description	Date	By

Scale: 1:500

Date: NOV 24

Drawn: SB

Prepared: -

Checked: -

Original Size: A3

Drawing No.: G119-01-CON-DR-02

Revision: