
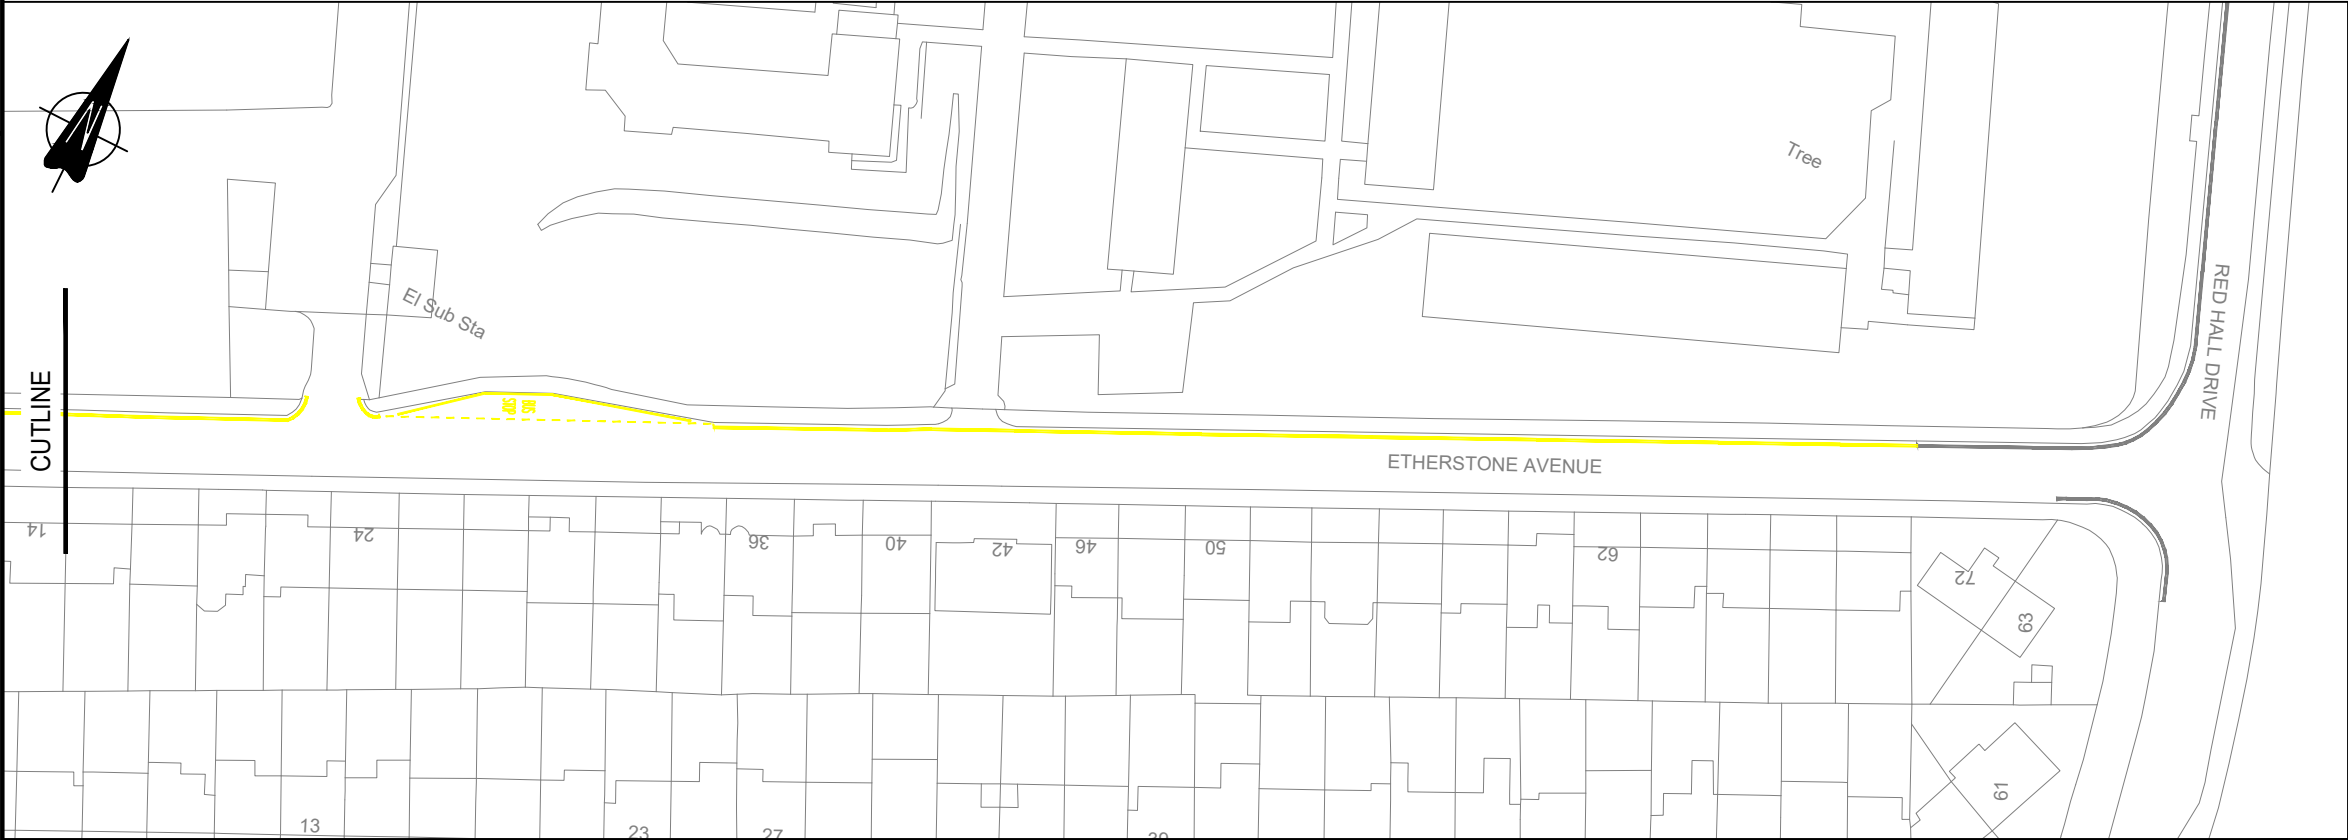


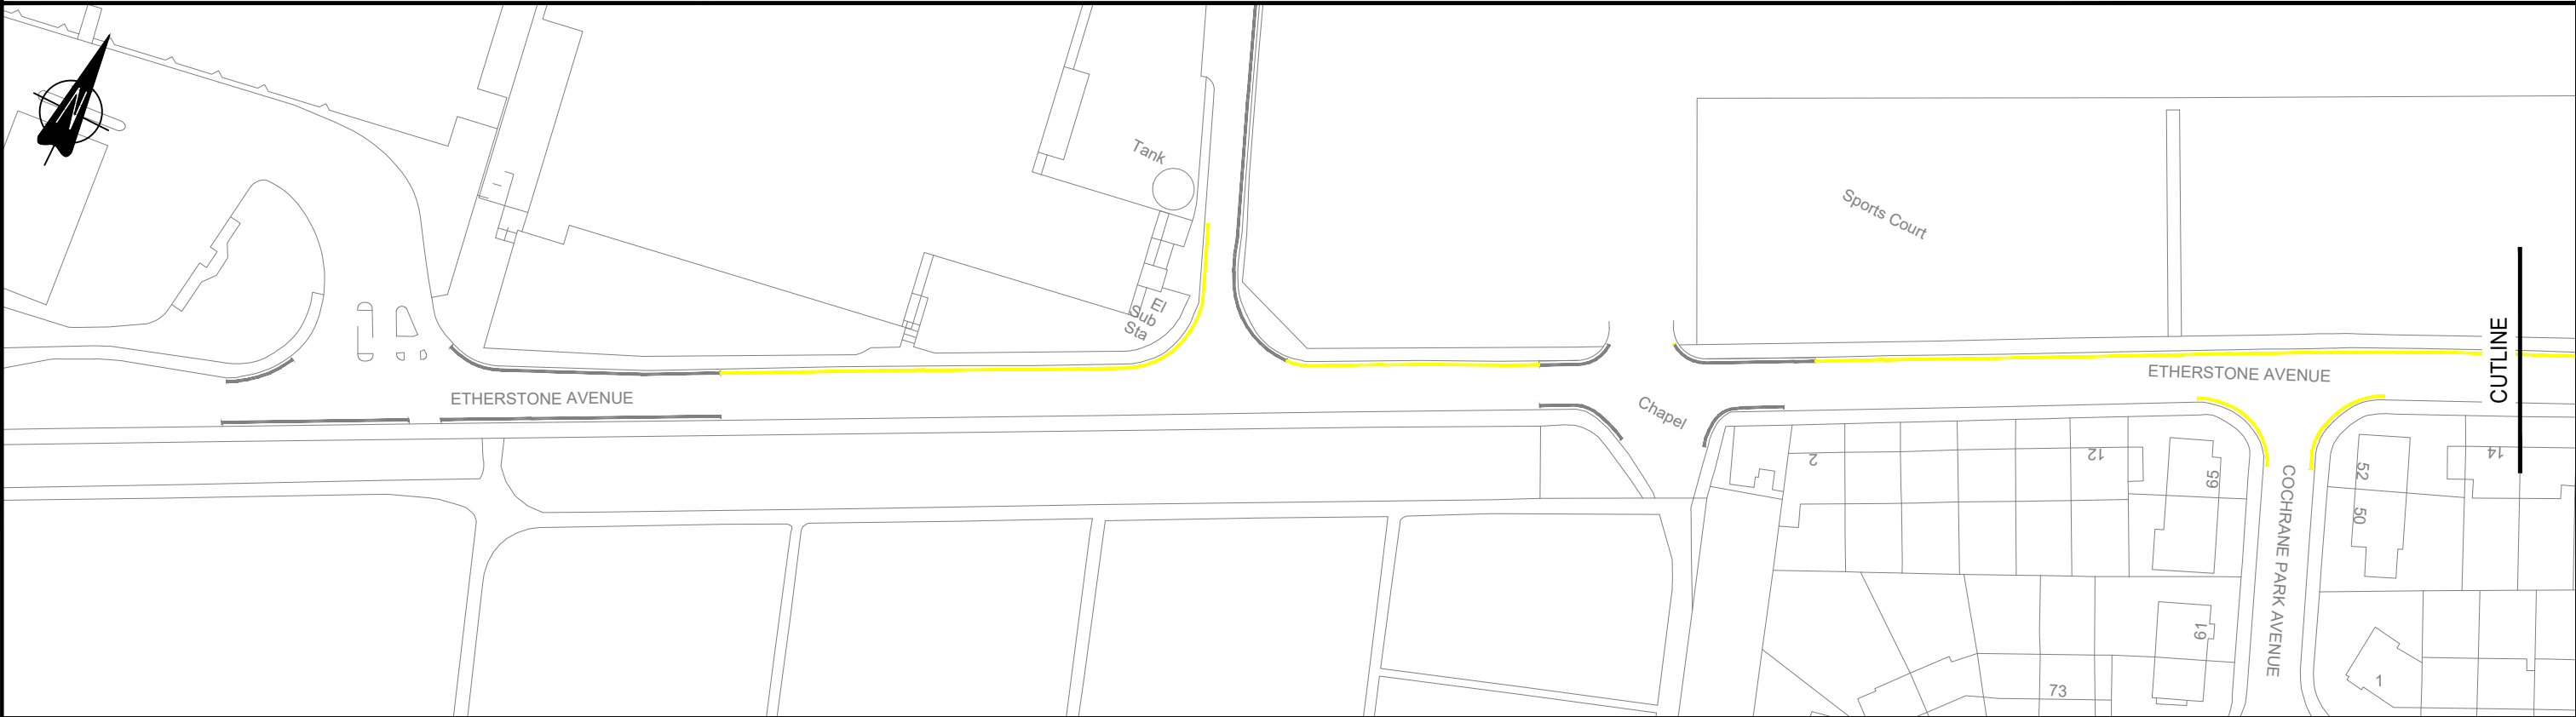

Key

Existing No waiting at any time restrictions

Proposed No waiting at any time restrictions

Newcastle City Council Engineering Consultancy Transport Newcastle City Council Phone: 0191 278 7878 newcastle.gov.uk	Project	Etherstone Avenue					Scale NTS	Date June 2026	
	Drawing Title	Proposed No-Waiting Restrictions Consultation Plan						Drawn	JC
								Checked	SR
	Status	INFORMATION	Rev.	Description	Date	By	Original Size A3	Approved	SR
						Drawing No. E124-0001-CON		Revision -	