


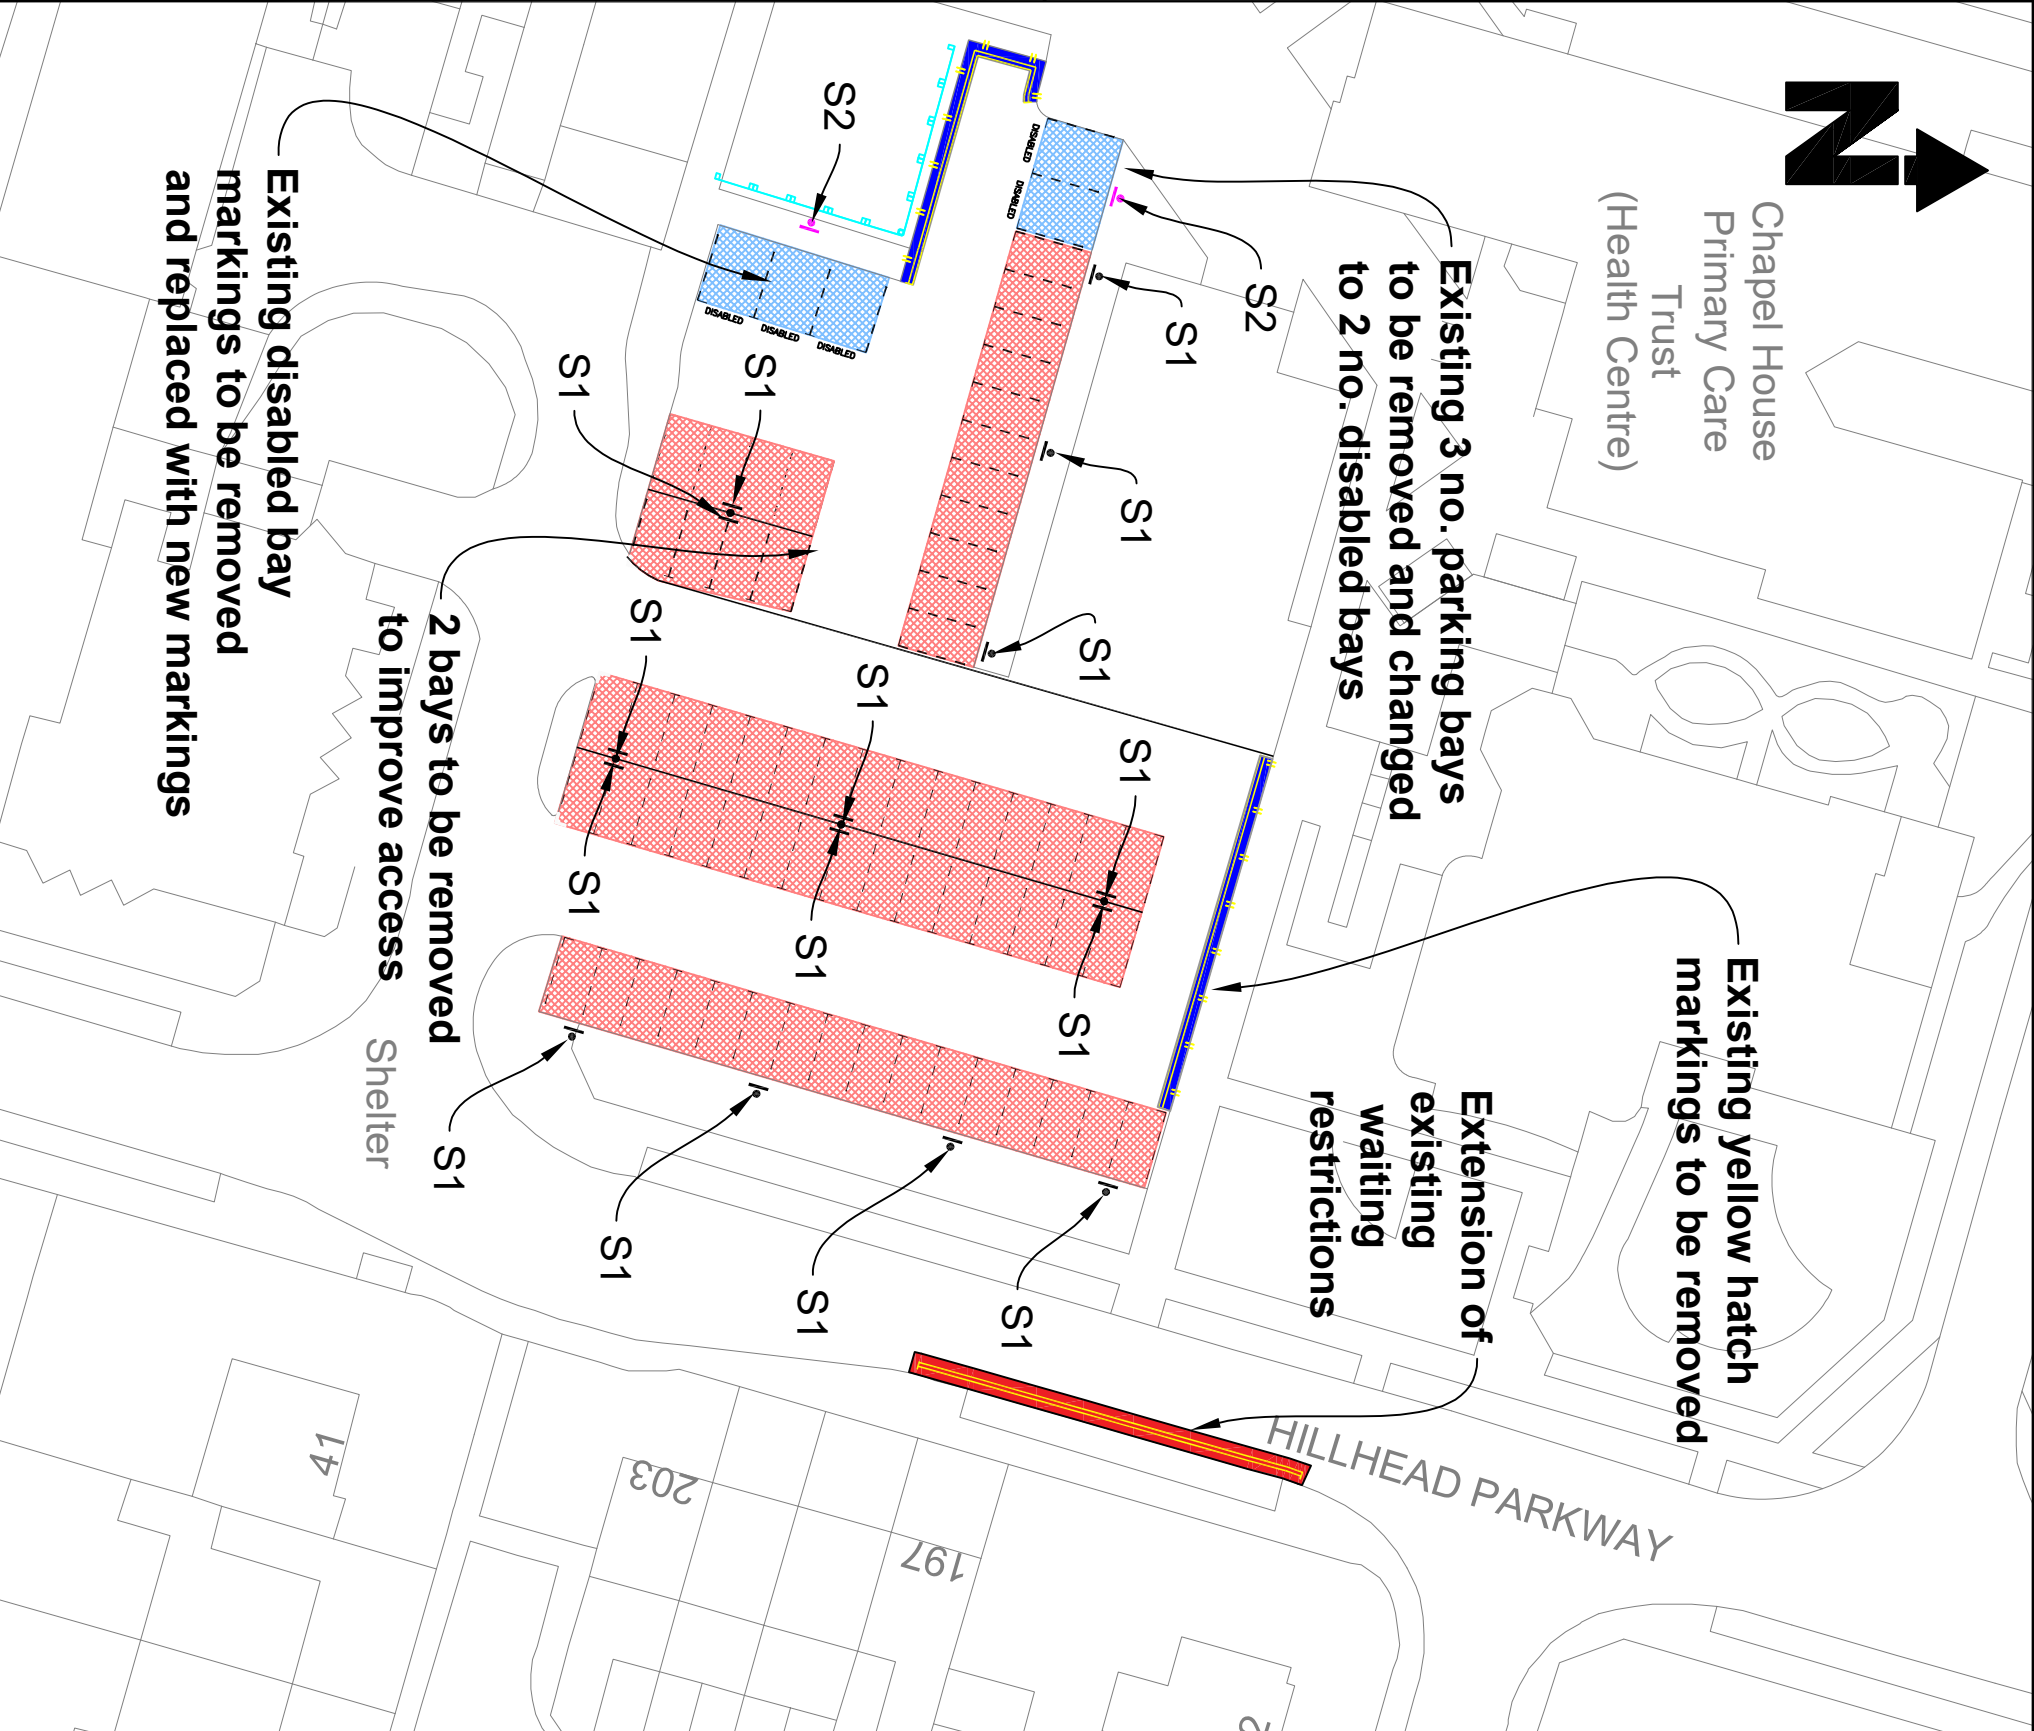

KEY

Proposed 3 hour limited waiting parking restrictions, no return within 4 hours except permit holders.

Proposed disabled badge holders only parking 3 hour limited waiting parking restrictions no return within 4 hours

Proposed no waiting / no loading at any time, with exemption for wedding and funeral vehicles.

Proposed birds mouth wood fencing.

Proposed no waiting at any time

S1 New Traffic Sign location

S2 New Traffic Sign location

S1: ●

P Permit holders
or
CH1
3 hours no return within 4 hours

S2: ●

P Disabled badge holders only
3 hours
No return within 4 hours

Notes

Rev.	Description	Date	By

Newcastle
City Council

Engineering Consultancy Services
Transport Division
Investment and Growth Directorate
Civic Centre, Barras Bridge
Newcastle upon Tyne
NE1 8QH
Phone 0191 2787878
Web: www.newcastle.gov.uk

PAMELA HOLMES
ASSISTANT DIRECTOR OF TRANSPORT

Project
CHAPEL HOUSE CAR PARK
PROPOSED PARKING RESTRICTIONS

Drawing Title

Status
CONSULTATION

Scale	Date	27/08/2025
	Drawn	JF
	Checked	JF
	Approved	JF
	Original Size	A3
N/A		

Drawing No.	Revision
H28-01-CON-DR-02	