


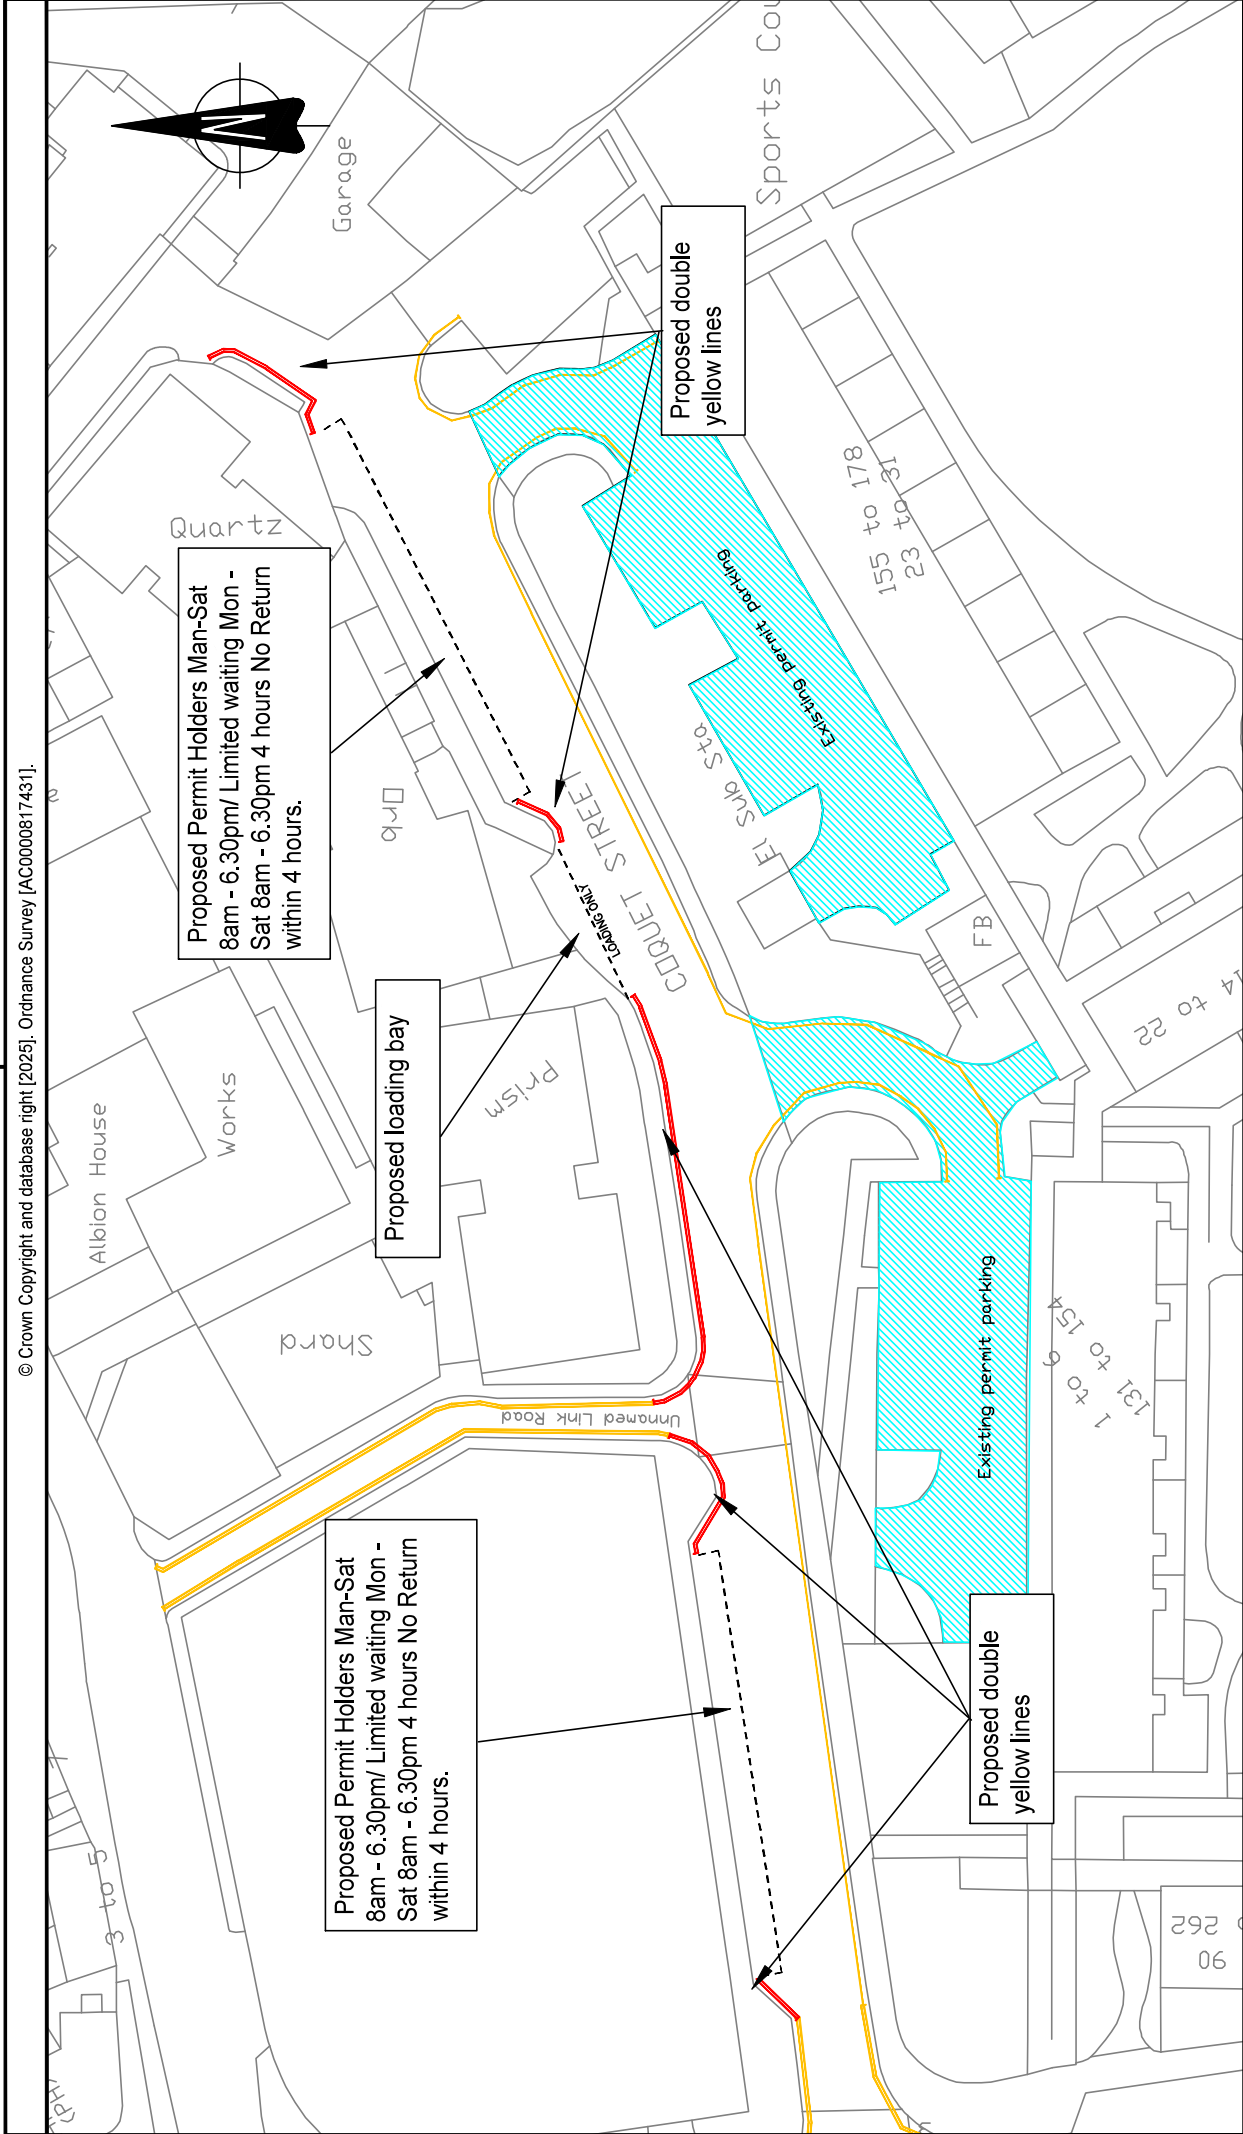

 Newcastle City Council Engineering Consultancy Services, Transport Investment and Growth Directorate Civic Centre, Barras Bridge Newcastle upon Tyne NE1 8QH Tel: 0191 2787878 Web: www.newcastle.gov.uk PAMELA HOLMES ASSISTANT DIRECTOR OF TRANSPORT	Project		Coquet Street				Scale		Date 14/05/2026	
	Drawing Title		Waiting and Parking Restrictions				N.T.S		Drawn SMT	
	Status		Consultation	Rev.	Description	Date	By	Original Size	A3	Approved SR
							Drawing No. TM075-C258-SMT	Revision 0/-		