
© Crown Copyright and database right [2026]. Ordnance Survey [AC0000817431].

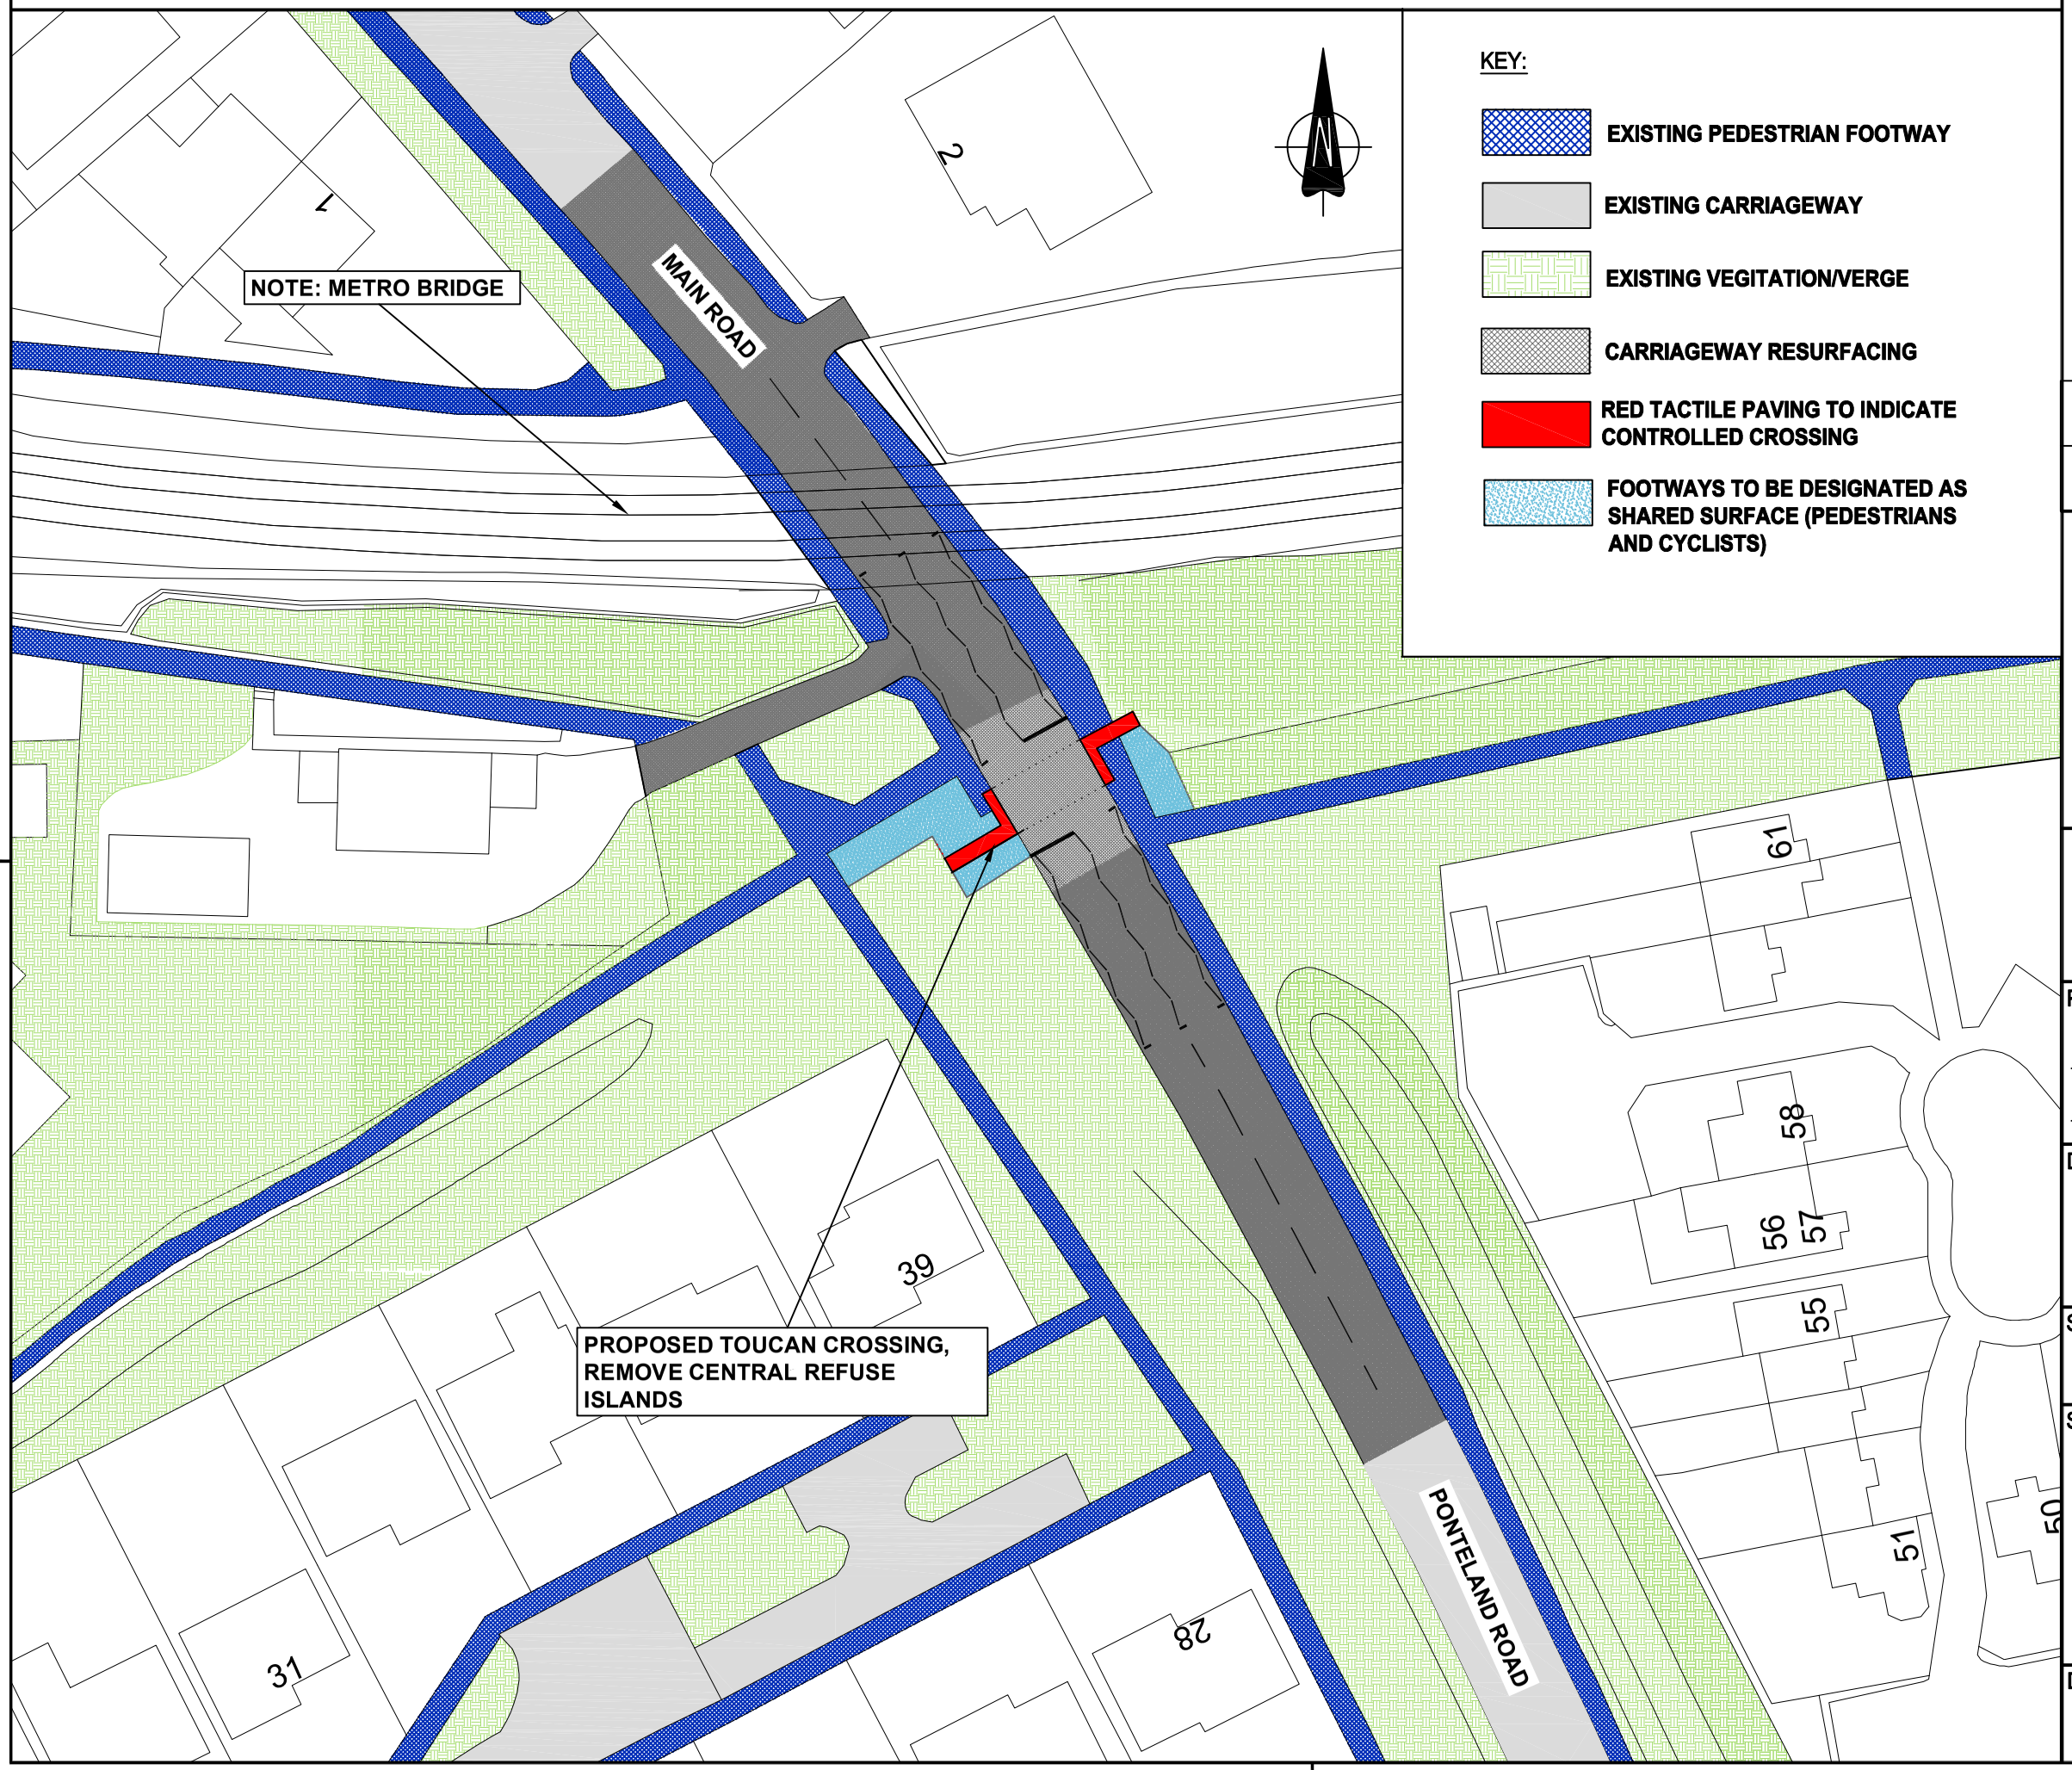

KEY:

- EXISTING PEDESTRIAN FOOTWAY
- EXISTING CARRIAGEWAY
- EXISTING VEGITATION/VERGE
- CARRIAGEWAY RESURFACING
- RED TACTILE PAVING TO INDICATE CONTROLLED CROSSING
- FOOTWAYS TO BE DESIGNATED AS SHARED SURFACE (PEDESTRIANS AND CYCLISTS)

Notes

Rev.	Description	Date	By

Newcastle City Council

Engineering Consultancy
Transport
Newcastle City Council
Phone: 0191 278 7878
newcastle.gov.uk

Project

KENTON BANKFOOT

PROPOSED TOUCAN CROSSING

Drawing Title

GENERAL ARRANGEMENT

2 of 2

Status

INFORMATION

Scale	Date 22/09/2026
1:500	Drawn JF
	Checked KW
	Approved
	Original Size A3

Drawing No. TM071-M85-JF-02

Revision