


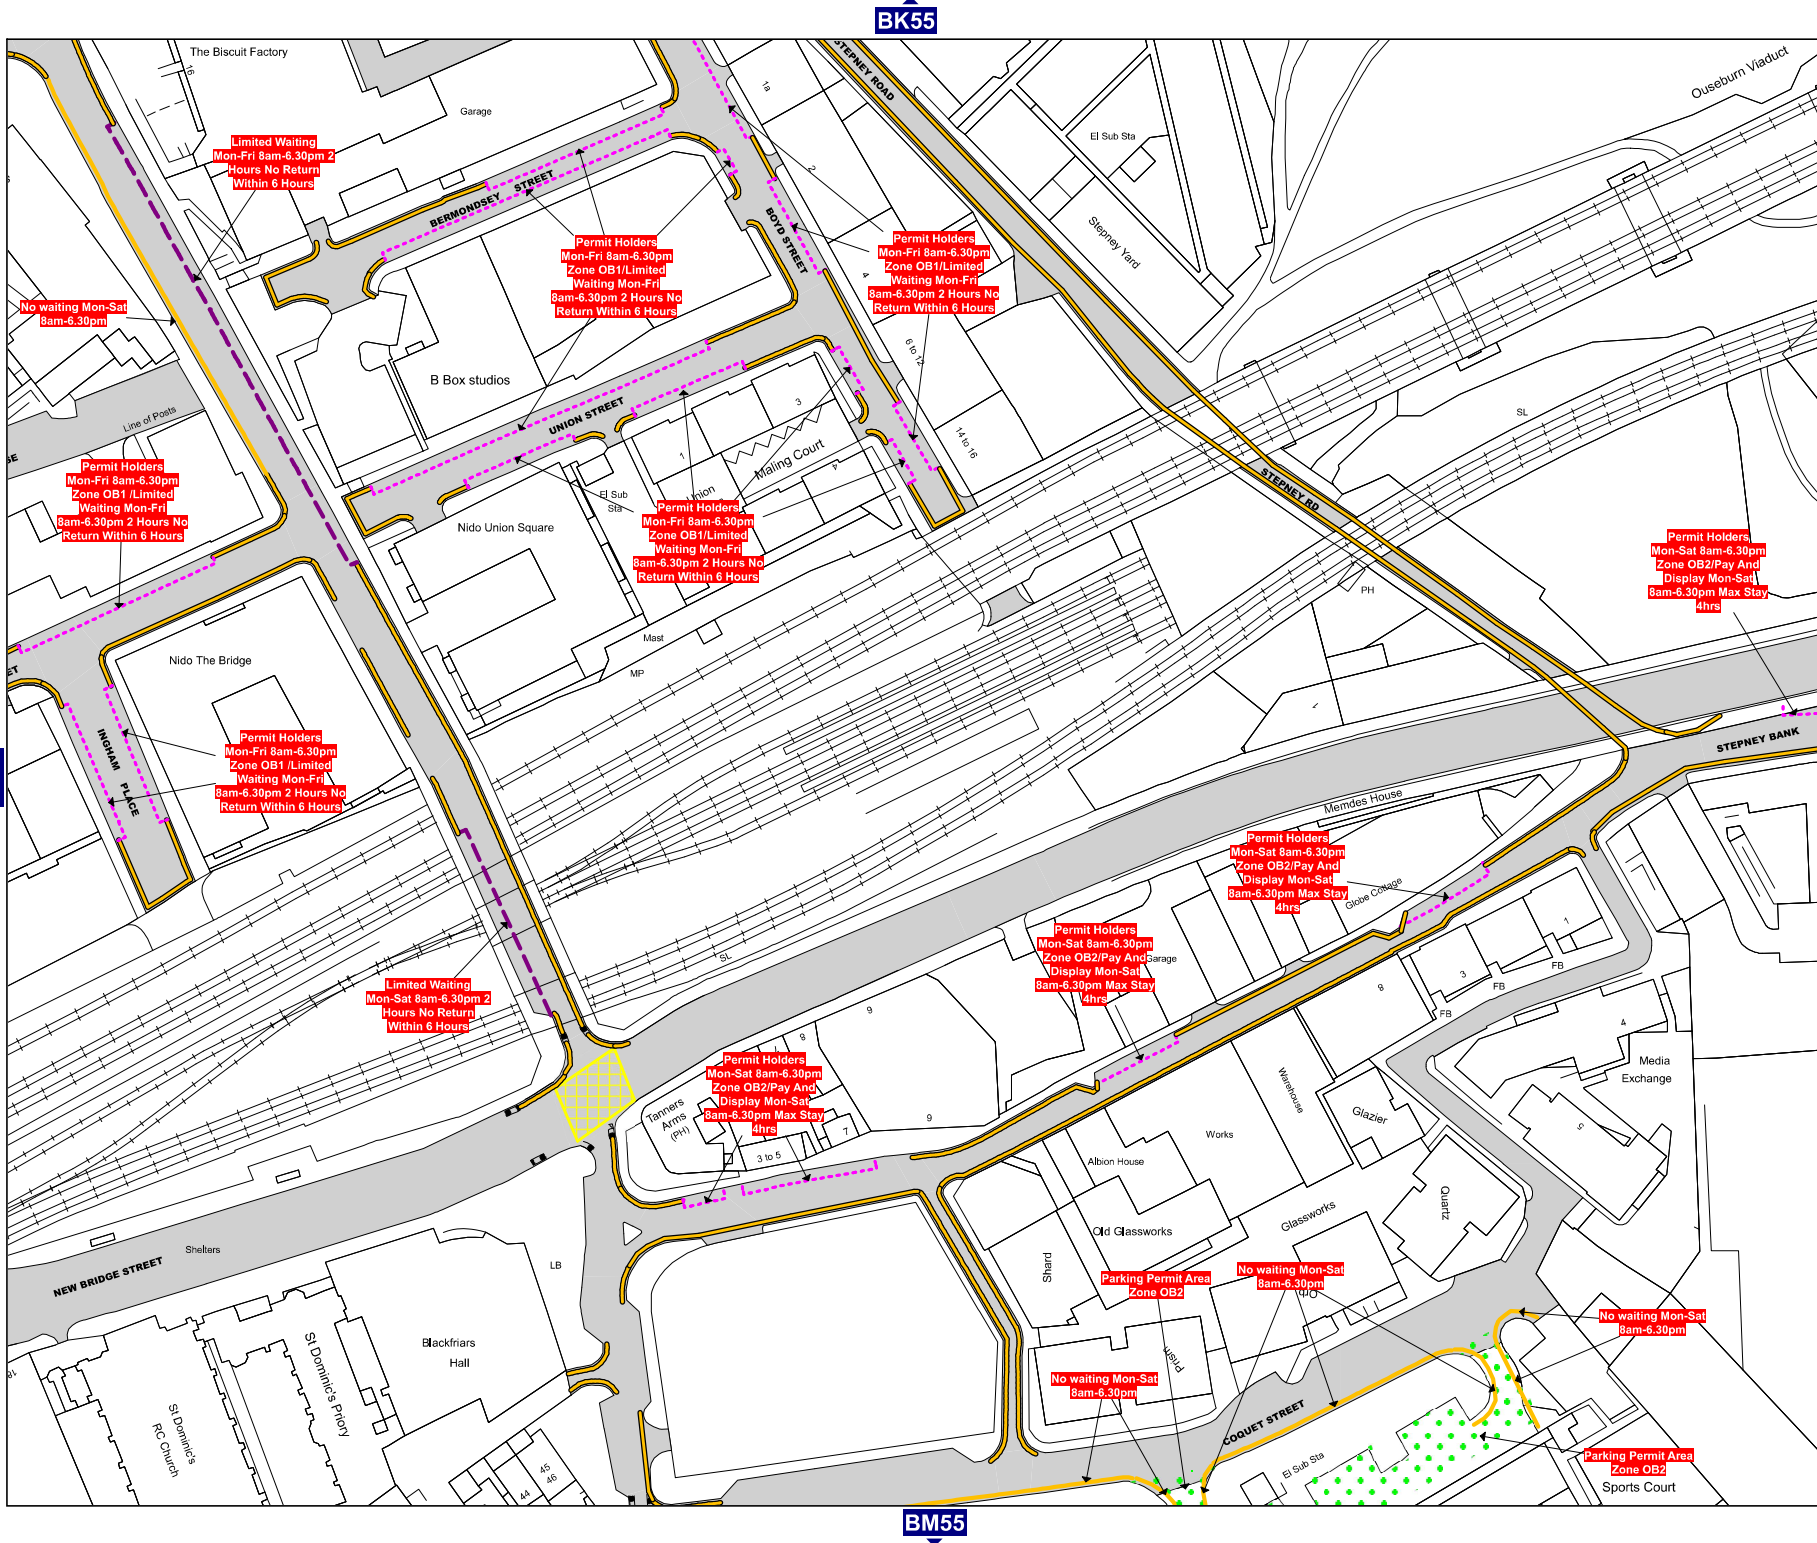

This map is reproduced from Ordnance Survey material with the permission of Ordnance Survey on behalf of the Controller of Her Majesty's Stationery Office © Crown Copyright. Unauthorised reproduction infringes Crown copyright and may lead to prosecution or civil proceedings.
Newcastle City Council
Licence No: 100019569 2026



Order Title:
THE CITY OF NEWCASTLE UPON TYNE (WAITING RESTRICTIONS AND ON STREET PARKING PLACES)
ORDER 2026



DRAWING TITLE

Tile Ref: BL55

SCALE	1 : 1000
DATE	26/02/2026
REVISION NO.	0
STATUS	CONFIRMED